SHEET 1

# Royal Gunpowder Factory
# Waltham Abbey

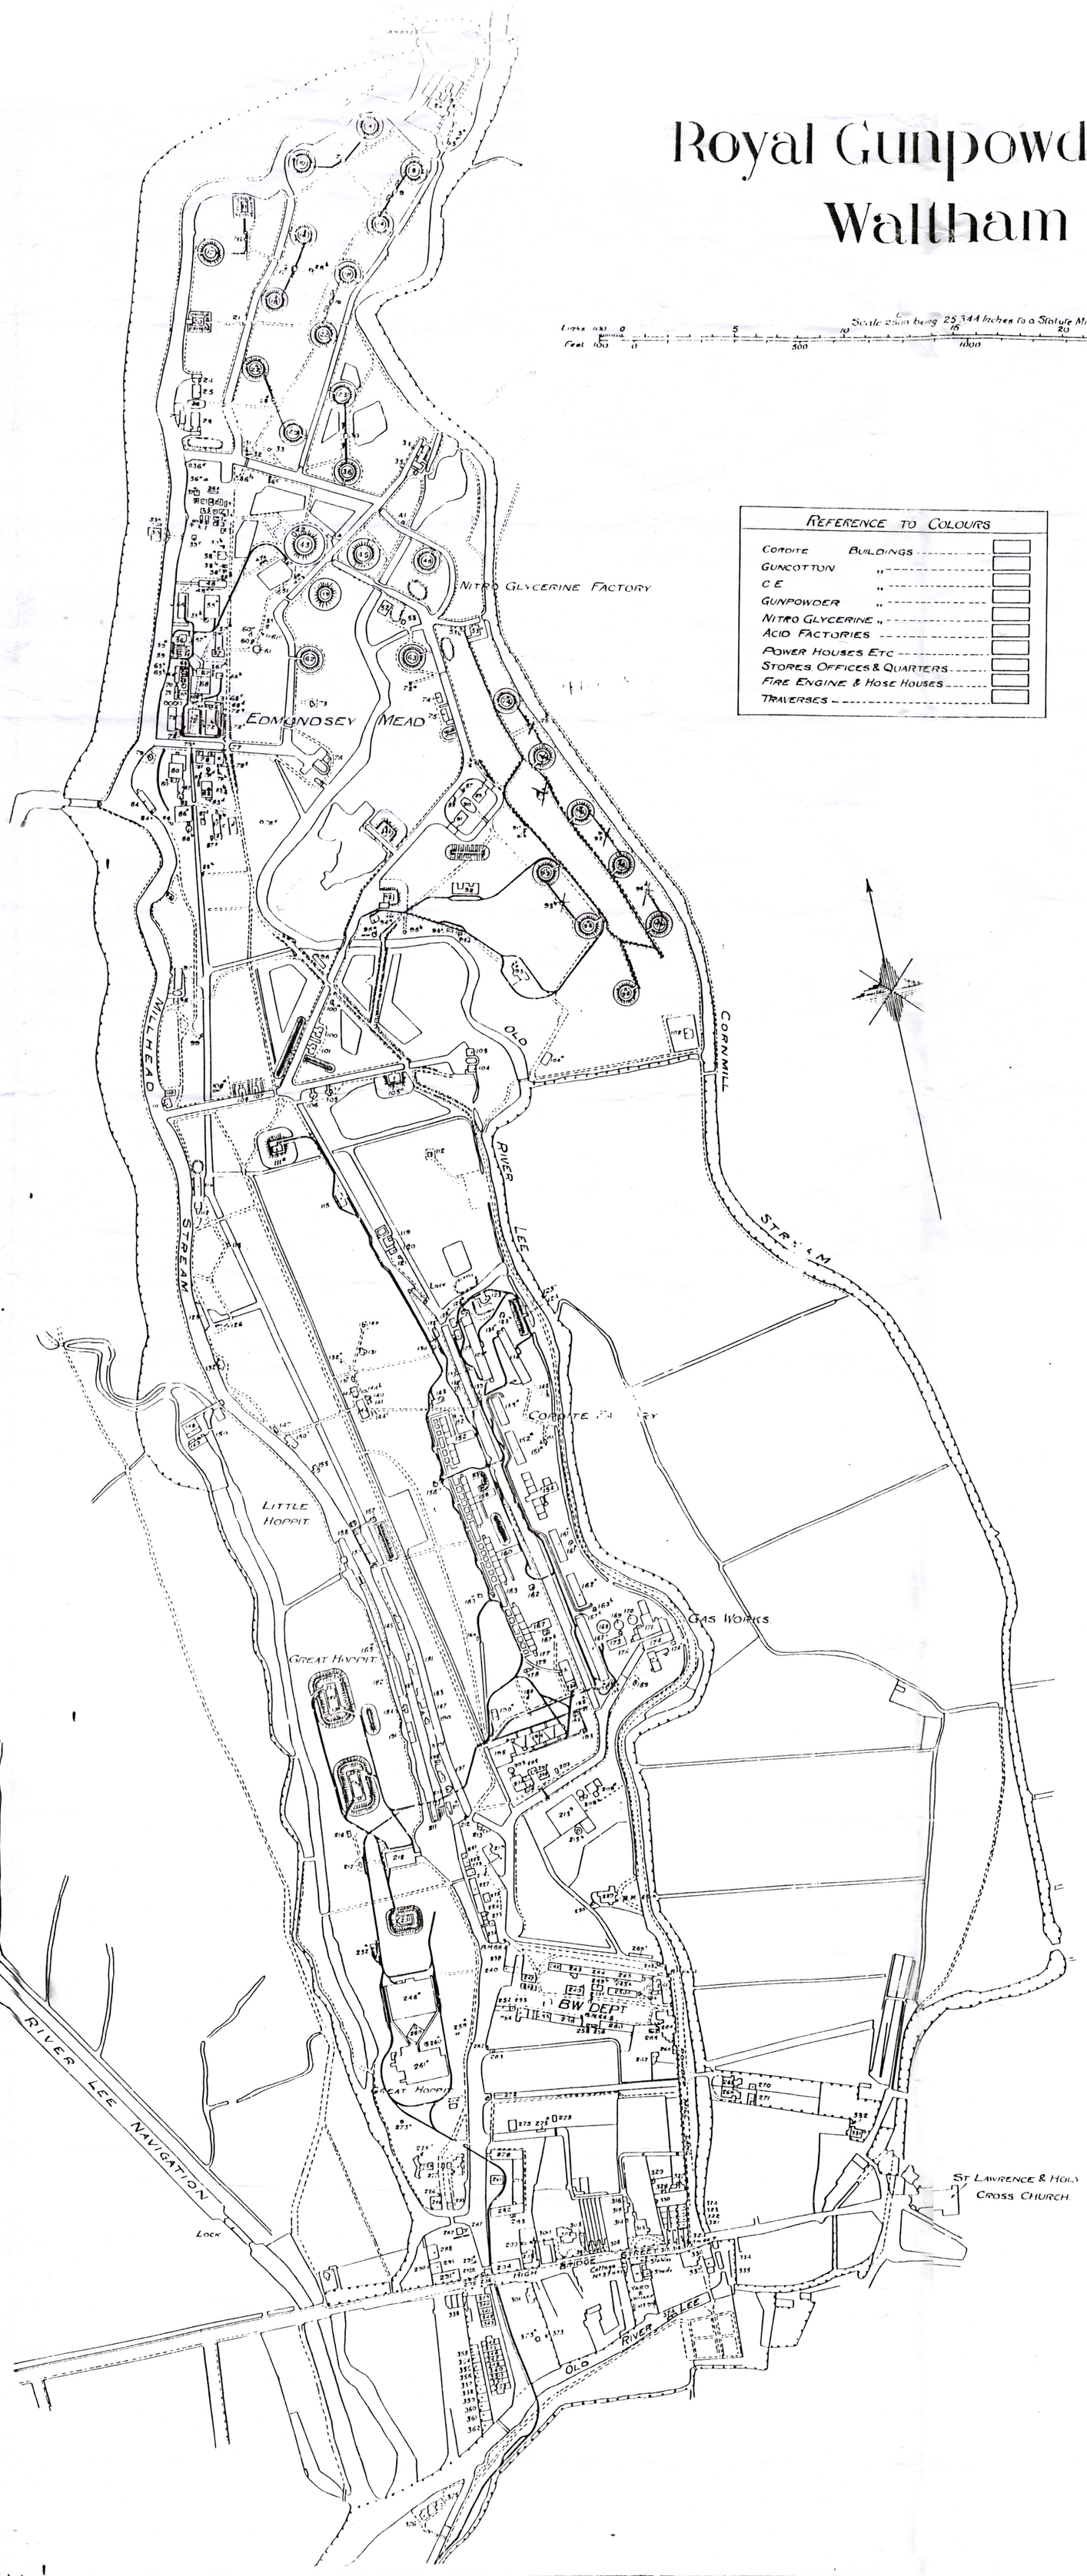


| REFERENCE TO COLOURS | |
|---|---|
| CORDITE BUILDINGS | |
| GUNCOTTON " | |
| C E " | |
| GUNPOWDER " | |
| NITRO GLYCERINE " | |
| ACID FACTORIES | |
| POWER HOUSES ETC | |
| STORES OFFICES & QUARTERS | |
| FIRE ENGINE & HOSE HOUSES | |
| TRAVERSES | |

AS NAMED 13TH SEPT 1917 REVISED MARCH 1919. MARCH 1923.

REFERENCE TO PLAN

| Nº | BUILDING | Nº | BUILDING | Nº | BUILDING | Nº | BUILDING |
|---|---|---|---|---|---|---|---|
| 1 | C E Magazine | 78f | Oil Tanks | 171 | Charcoal Burning Houses | 307 | Cottages |
| 2 | Porch | 78g | Air Receivers | 172 | Governor-House | 308 | " |
| 2a | Wet G C Magazine | 78h | " " | 173 | C M J House | 313 | A S Quarters |
| 3a | E C. | 79 | Shifting House (disused) | 174 | Boot Repairing Shop | 314 | Shed |
| 4 | G.C Stove Nº 6. | 80 | Boiler House Nº1. | 174a | Tar Boilers | 315 | Harness Room |
| 5 | Water Wardens' & Police Hut | 80a | " " Nº2 | 175 | Charcoal Picking House | 316 | Stable |
| 7 | Engine House | 82 | Economiser | 176 | Fire Engine House (disused) | 317 | Cottage |
| 8 | G C Stove Nº7 | 83 | Chimney Shaft | 177 | Cabin S end of C | 318 | " |
| 9 | Engine House | 83a | Shifting Room | 178 | Dough Store Nº3 | 319 | " |
| 10 | G C Stove Nº 5 | 83b | Guard Hut | 179 | E C (disused) | 320 | " |
| 11 | " " Nº 4 | 83c | Tank | 180 | Dining Room | 321 | " |
| 14 | " " Nº 8 | 83d | Cycle Shed | 181 | G P Incorporating Mill Nº3 | 322 | " |
| 16 | Engine House | 84 | N G Shifting Room | 182 | " " " Nº5 & 6 | 323 | " |
| 16a | G C Stove Nº 15 | 84a | Cycle Shed | 183 | " " Nº2 | 324 | " |
| 17 | " " Nº 3 | 86 | B W D Store | 184 | Magazine | 327 | " |
| 17a | Engine House | 86a | Boiler House Nº3 | 184a | Mineral Jelly Store Nº1 | 328 | Shed |
| 18 | G C Stove Nº9 | 86b | Chimney Shaft | 185 | Landing Stage | 329 | Scullery |
| 18a | " " Nº16 | 87a | N G Shifting Room | 186 | Laundry | 330 | Shed |
| 19 | Engine House | 87b | E C's & Lavatory (Womens) | 187 | Loading Stage | 331 | Cottage |
| 20 | G C Stove Nº 2 | 87c | Womens Dining Room | 188 | Hose House (disused) | 332 | Shed & W C |
| 21 | Engine House | 87d | Mens " " | 189 | E C | 334 | Stable |
| 22 | G C Stove Nº 10 | 87e | Womens Shifting Room | 190 | Magazine | 335 | Harness Rm & Wash House |
| 22a | " " Nº 17 | 87f | E C | 190a | Mineral Jelly Store Nº2 | 336 | Superintendent's Quarters |
| 23 | " " Nº 11 | 87g | " " (Womens) | 191 | G P Incorporating Mill Nº4 | 337 | W C |
| 24 | E C | 88 | Lobby | 192 | Experimental Stove | 338 | Cottage |
| 25 | Clean Store | 88a | Nº6 Mixing House | 192a | Hose House | 339 | Store |
| 26 | Engine & Fan House | 88b | C E Store | 192b | Loading Stage | 340 | " |
| 27 | G C Stove Nº1 | 89 | Nº1 Fuse Powder Magazine | 193 | Gauge Cleaning House | 341 | " |
| 28 | Clean Store | 89a | E C (Womens) | 193a | Traverse | 342 | " |
| 28a | Engine House | 90 | Boiler House (disused) & Traverse | 194 | Press Houses Nº6 | 343 | " |
| 28b | E C | 91 | G P Stove | 195 | Machinery Shop Store &c | 344 | " |
| 29 | G C Stove Nº12 | 91a | Hose House | 196 | Lobby (Millmons) | 345 | " |
| 30 | Engine House | 91b | E C (Womens) | 197 | Charcoal Mill Nº1 | 346 | " |
| 31 | Strappers Engine Driver's Hut | 92 | C E Corning House | 198 | E C | 347 | " |
| 32 | G C Chargeman's Hut | 92a | G C Stove Nº 20 | 199 | Reel Drying Stove Nº2 | 348 | " |
| 33 | Engine House (disused) | 92b | Motor House | 202 | Magazine | 349 | " |
| 34 | Mixing House Nº1 | 93 | C E Packing House | 203 | Chimney Shaft | 350 | " |
| 35 | Bag Store | 93a | C E Stove Nº1 | 204 | Boiler House Nº4 | 351 | " |
| 36 | G C Stove Nº13 | 93b | Motor House & Switch | 205 | Switchboard House | 352 | " |
| 36a | E C | 93c | G C Stove Nº 21 | 206 | Smiths Shop | 353 | " |
| 36b | C E Cleaning House | 93d | Motor House | 207 | E C | 354 | " |
| 36c | G C Clea House | 93e | C E Incorporating House | 208 | Pipe Fitters Shop & Store | 355 | " |
| 36d | E C | 94 | Boot House | 209 | Washing House | 356 | " |
| 36e | Absorbtion Towers | 94a | C E Still House | 209a | Pump Ho & Accumulator Ho | 357 | " |
| 37a | C E Drowning Shed | 95a | " " Purification Plant | 209b | Oil Condensing Tanks | 358 | " |
| 37b | " " Filter House | 95b | Fire Engine House | 211 | Charcoal Store | 359 | " |
| 37c | " " Nitrating House Nº3 | 95c | C E Cleaning House Nº1 | 211a | Matrons Room | 360 | " |
| 37d | " Waste Acid Settling Ho Nº2 | 95d | " " " Nº2 | 212 | Searchers Hut | 361 | " |
| 37e | " " Boiling Shed | 96 | Dining Room | 213 | E C, Coal & Cycle Shed | 362 | " |
| 37f | " " Nitrating House Nº8 | 96a | C E Stove Nº2 | 213a | Power House & Boiler Ho Nº5 | 373 | Shed |
| 37g | " " " Nº6 | 96b | C E Stove Nº3 | 213b | Chimney Shaft | 373 | " |
| 37h | " Charge House | 97 | G P Granulating House Nº2 | 216 | Hose House | 374 | Boot House (Supt) |
| 37i | " " Centrifuge House | 98 | Shoe Room | 217 | E C. | 375 | Sulphur Refinery |
| 37j | " Nitrating House Nº7 | 98a | G C Stove Nº 22 | 218 | Womens Shifting Rm Laundry Sc | 376 | " " |
| 37k | " " " Nº4 | 99 | E C | 219 | Main Office | 39b | Ticket Station |
| 37l | " " " Nº5 | 100 | Paste Store Nº2 | 221 | V D B Office | 79a | " " |
| 37m | " " Filter House Nº1 | 100a | E C | 222 | Drowning Office Machinery | 226 | " " |
| 37n | " " Drowning Shed | 101 | Paste Store Nº3 | 223 | Store | 123 | Nº1 Press House |
| 37o | " " Filter House | 102 | Water Wardens House | 224 | Formans Office & Store | 87 | E C & Sweepers Hut |
| 37p | Waste Acid Settling House Nº1 | 103 | G P Press House Nº1 | 226 | Stores Office | 37l | Acid Collectors |
| 37q | Drum Oven | 104 | Pump Room | 227 | Stores | 273a | D B O Boat House |
| 37r | Absorbtion Towers | 104a | C E Shifting Room | 229 | S C Quarters | | |
| 37s | " " | 105 | Press House Magazine | 230 | " " " Wood Shed & WC | | |
| 38 | Office & Laboratory | 105a | Nº7 Mixing House | 231 | Reel Magazine | | |
| 38a | Stretcher & Smoke Helmet House | 106 | Press House Magazine | 232 | Engine House | | |
| 38b | Hose House | 107 | C E Packing House | 233 | Fire Station (Main) | | |
| 39 | C E Grade 1A Purification Ho | 108 | " " Magazine | 234 | Sieve & Reel Shop | | |
| 39a | Absorbtion Towers | 108a | E C | 239 | Store | | |
| 39b | Temp' C E Grade 1A Purif'n | 110 | Boot House | 240 | " | | |
| 41 | E C | 111 | Magazine | 242 | Shifting Room | | |
| 42 | Charge House | 111a | Paste Store Nº5 | 243 | " " | | |
| 43 | Nitrating House Nº1 | 112 | Drying Stove | 244 | " " | | |
| 44 | Boot House | 115 | Paste Store Nº6 | 245 | " " | | |
| 45 | Washing House Nº1 | 116 | G P Breakingdown House | 245a | Ticket Station (Old) | | |
| 46 | Mixing House Nº2 | 117 | Shoe Room | 245b | Timber Store | | |
| 47 | Egg House | 118 | E C | 246 | Press House Nº 10 | | |
| 47a | Air Reservoir | 119 | Blank Cutting House | 247 | Firebrick Shed | | |
| 47b | " " | 120 | Traverse & Motor Room | 248 | Timber Store | | |
| 48 | Solution House | 121 | Magazine | 248a | " " | | |
| 48a | Foremans Changing & Dining room | 123 | Loading Stage | 249 | Petrol Store | | |
| 48b | Cycle Shed | 123a | E C. | 249a | Store | | |
| 49 | Washing House Nº2 | 124 | Loading Stage | 250 | Office, B W D Dining Room & Store | | |
| 51 | E C | 125 | G P Granulating Ho - Dusting Ho | 250a | Ticket Station | | |
| 52 | Wash Water Settling House | 126 | Shoe Room | 251 | Police Sta, Library & Billiard Rm | | |
| 53 | N G Tool Store | 127 | Laboratory Magazine | 252 | Boat Builders Shed | | |
| 53a | Weighing House | 128 | Rework Magazine | 253 | Smiths Shop | | |
| 53b | Loading Stage | 128a | Pump House | 254 | Store | | |
| 55 | E C | 128b | E C. | 255 | " | | |
| 55a | Nitrate Soda Store | 129 | Tray Magazine | 256 | Carpenters Shop | | |
| 55b | E C | 129a | Press House Nº2 | 258 | Glue Pot Shed | | |
| 56 | Plumbers Shop | 130 | Accumulator House | 259 | E C | | |
| 57 | " " & Ext | 131 | Photographic House | 259a | Hose House | | |
| 57b | Chimney | 131a | E C. | 260 | Store & Office | | |
| 57c | Sulphuric Acid Cascade House | 132 | Magazine | 260a | Stoke Hole | | |
| 58 | Plumber Shifting Room | 132a | Wash House | 260b | Womens Boot Changing Room | | |
| 59 | Office | 133 | Dough Store Nº1 | 261 | Womens Shifting & Dining Room | | |
| 59a | Shed | 134 | Press House Nº3 | 262 | Summer House | | |
| 60 | Pump House | 134a | E C | 263 | Boat House | | |
| 60a | Well | 138 | Hose House | 264 | A S B W Qrs & B W Offices | | |
| 61 | Water Tower | 139 | Dough Store Nº2 | 265 | " " " Shed | | |
| 61a | Well | 140 | Accumulator House | 266 | " " " Waste House | | |
| 62 | Mixing House Nº3 | 141 | Cycle Shed | 267 | " " " Shed | | |
| 63 | " " Nº5 | 142 | E C. | 268 | Managers Quarters | | |
| 64 | Sulphuric Acid Concentrating Ho | 143 | Sorting House Nº1 & E C | 269 | Cashiers " | | |
| 65 | Platform for Coke Condensers | 143a | Incorporating House Nº1 | 265a | Cycle Shed | | |
| 65a | Roof over N C Pans | 144 | Main Laboratory | 270 | Shed | | |
| 65b | " " " " | 144a | Heat Test Room | 271 | " | | |
| 66 | Nitre Cake Shed | 144b | Silvered Vessel House | 272 | Boathouse | | |
| 67 | Nitrate Soda Store | 144c | " " " | 272a | Workholders Office | | |
| 67a | Absorbtion Towers | 147 | Magazine | 273 | Outhouse A S W Qrs | | |
| 68 | N A Factory (old) | 148 | G P Blending House | 273a | Pump House | | |
| 68a | Nitric Acid Factory (Ext'n) | 149 | Wood Shed | 275 | Ammonia Picrate Ho (disused) | | |
| 68b | D/N Shed | 150 | E C | 275a | Wood Coal & Cycle Shed | | |
| 68c | Detetrylating Plant | 150a | Fuse Powder Magazine Nº2 | 275 | Womens Hospital | | |
| 68d | " " | 151 | Fire Engine House | 276 | Sandhurst Hospital | | |
| 69 | Chimney Shaft | 151a | E C | 277 | Coal Shed | | |
| 70 | Covered Way | 152 | Incorporating Ho Nº6 & Space Gear Room | 278 | Saltpetre Store | | |
| 71 | Acid Mixing House | 152a | Incorporating House Nº2 | 279 | Crystallizing House | | |
| 71a | Mixed Acid Tanks | 152b | E C. | 281 | Grough Store | | |
| 71b | Cover for Nitre Cake Pans | 154 | Incorporating Ho Nº3 & Space Gear Room & Pump House | 282 | Refining House | | |
| 72 | Glycerine & N S Store | 155 | Magazine | 283 | E C | | |
| 72a | N A Factory Nº1 | 156 | Incorporating Ho Nº7 & Space Gear Room | 285 | Store Shed (Demolished) | | |
| 72b | " " " Nº2 | 156a | E C | 286 | Latrines & Coal Yard | | |
| 72c | Cover for Nitre Cake Pans | 157 | Shoe Room | 286a | Hose House | | |
| 72d | " " " " | 158 | E C | 287 | Surgery | | |
| 72e | Acid Collectors | 159 | Dusting House Nº3 | 287a | " Annex | | |
| 72f | Absorbtion Towers | 160 | Incorporating Ho Nº8 & Cordite Store | 288 | General Store | | |
| 72g | " " | 161a | " " Nº4 | 290 | E C | | |
| 73 | E C | 161b | E C | 291 | Clean Store | | |
| 73a | " " | 162 | Hose House | 291a | Timber " | | |
| 74 | Engine House | 162a | Incorporating House Nº5 | 291 | Office (Demolished) | | |
| 74a | G C Stove Nº18 | 162b | E C. | 294 | Store | | |
| 75 | " " " Nº14 | 163 | Cleaning House | 295 | Gas Meter House (Demolished) | | |
| 75a | Motor House | 163a | E C | 296 | Womens Police & Dark Room | | |
| 76 | Mixing House Nº4 | 165 | Barrel House | 297 | Police Hut | | |
| 76a | G C Stove Nº19 | 165a | G P Incorporating Mill Nº7 | 298 | Principal Foremans Office &c | | |
| 76b | Loading Stage | 166 | Drying Room | 299 | Shed & WC | | |
| 77 | Searchers Hut | 167 | Press House Nº4 & E C | 300 | " | | |
| 78 | Engine House | 167a | " " Nº5 | 301 | Clerk of Works Quarters | | |
| 78a | " " | 167b | E C | 302 | D B O Quarters | | |
| 78b | " " | 167c | E C | 303 | Shed | | |
| 78c | " | 168 | Gasometer | 304 | Cottages | | |
| 78d | Well | 169 | " " | 305 | " | | |
| 78e | " | 170 | " " | 306 | " | | |

P.17.

DRAWING No. P.17

SHEET 2.

| Nº | BUILDING. | Nº | BUILDING. | Nº | BUILDING | Nº | BUILDING | Nº | BUILDING | Nº | BUILDING | Nº | BUILDING |
|---|---|---|---|---|---|---|---|---|---|---|---|---|---|
| 375 | Sulphur Refinery | 399 | Pellet Press House Nº2 | 419 | Boiler House Nº7 | 431 | Paint Store | 440 | Pay Office | 448 | Store Electric Spares. | 455 | Womens E.C. |
| 376 | " | 401 | Loading Stage | 419a | Pump House | 432 | G.C Foremans Office | 440a | Cotton Waste | 449 | E.C. | 455a | Womens & Mens Dining Rooms |
| 376a | Ether Tank (Demolished) | 402 | Shoe Room | 420 | Engine House (Coal Elevator | 432 | Cover for Nitre Cake | 440b | Nitrate of Soda Store | 449a | Box House | 455b | B.W.D. Workshop |
| 376b | " " ( " ) | 403 | Magazine | 421 | Shifting Room (Plumbers) | 433 | Boiler & Pump House Nº8. | 440c | Gangway Between 436a & 440b | 450 | Wet Guncotton Packing House | 455c | B.W.D. Office |
| 379 | Acetone Store | 404 | E.C. | 421a | Vat House | 434 | Chimney | 441 | E.C | 450a | Guncotton Press House Nº 4 | 456 | Matrons Room |
| 381 | Nitrate of Soda Store | 405 | Pump House | 421b | Press House | 434a | Motor House | 441a | Shifting Room | 451 | Soldering House | 457 | Instrument Room |
| 382 | Pulley Store | 405a | Dry Guncotton Yarn Stove | 422 | Vat House | 434b | Nitre Coke Crusher (Plant). | 442 | " " | 451a | Fire Engine & Hose House | 458 | E.C |
| 384 | Clean Store | 405b | Chimney | 422a | " " | 435 | Sulphuric Acid Concentration | 443 | Dining Room | 452 | Motor Wagon House | 459 | Guncotton Stove |
| 385 | Acetone Store & Nitrate of Soda Store | 405c | Boiler House Nº6 | 422b | Beaters & Potchers House | 435a | Drum Shed | 443a | " " | 453 | Cycle Shed | 460 | Dry Guncotton Magazine |
| 387 | Nitrate of Soda Store | 408 | Dining Room | 423 | Nitrate of Soda Store | 436 | Nitric Acid Concentration | 444 | Machinery Shop | 453a | Foremans Dining Room | 460a | " " Yarn Store |
| 388 | Water Warden's House | 408a | Guard House | 423a | Cotton Waste Store Nº1. | 436a | " " | 444a | Nitrating House Nº2 | 454 | Office & Laboratory | 461 | Guncotton Stove Nº 25. |
| 388a | Hose & Fire Engine House | 409 | E.C | 424 | Egg House & Store | 437 | Tower for Acid Tanks | 444b | Smiths Shop | 455 | Dining & Shifting Rooms. | 462 | Engine House |
| 389 | Wash House | 410 | Power House | 424a | Cotton Waste Store Nº3. | 437a | Acid Tower (Demolished) | 444c | Ticket Station | 455a | Drying Room | 462a | Well |
| 392 | Picric Magazine | 411 | Shifting Room | 425 | Picric Acid Factory | 437b | " " | 445 | E.C. | 455b | Cloak Drying Room | 463 | Engine House |
| 393 | Nº10 Mill Magazine | 412 | Fan House | 427 | Pulping & Moulding Room | 438 | Cycle Shed | 446 | Refrigerating House | 455c | Womens E.C. | 464 | Guncotton Stove Nº 26 |
| 394 | Mill Nº10 & Picric Mixing House | 412a | Stokers Shifting Room | 427a | G.C. Press Drilling Houses | 438a | " " | 447 | Motor Spare House. | 455d | Womens Shifting Rooms. | 464a | Reservoir & Cooling Tray |
| 395 | Picric Blending House | 413 | Plumbers Shop | 429 | Nitrating Room Nº1. | 438b | Ticket Station (Demolished). | | | | | 464b | Pump House |
| 396 | Pellet Press Magazine | 414 | Office | 429a | Cooling Room | 439 | Police Hut | | | | | 465 | Blending House Nº1 |
| 397 | Pellet Press House Nº1 | 415 | Engine Room (Coal Elevator) | 429b | Drying Room | 439a | Gas Meter House | | | | | 466 | Dry Guncotton Packing House |
| 398 | Gear Room | 416 | Chimney | 429c | Teasing Room | 439b | Time Keeper's Office (Demol.d) | | | | | 468 | " " Stencelling Ho. |
| 399 | Gunpowder Press House Nº2 | 417 | Economiser Chamber | 430 | Cotton Waste Store Nº2 | 439c | Shelter (Demolished). | | | | | 468a | E.C. (Womens). |
| 399a | Nº2 Pellet Press House Magazine | 418 | " | 430a | Electric Tractor Charging Ho. | 440 | Petrol Shed | | | | | 471 | Guncotton Waterproofing House |
| | | | | | | | | | | | | 471a | Dry Guncotton Packing House |
| | | | | | | | | | | | | 472 | Cell |
| | | | | | | | | | | | | 472a–g | Guncotton Yarn Drying Stove Nos 1. to 7. |
| | | | | | | | | | | | | 474 | Cordite Magazine Nº1. |
| | | | | | | | | | | | | 476 | Nitrating House (disused) |
| | | | | | | | | | | | | 478 | Water Tower |
| | | | | | | | | | | | | 478a | Reservoir |
| | | | | | | | | | | | | 479 | Glycerine Store |
| | | | | | | | | | | | | 480 | Acetone Store |
| | | | | | | | | | | | | 481 | " " |
| | | | | | | | | | | | | 482 | " " |
| | | | | | | | | | | | | 483 | Washing House Nº3 |
| | | | | | | | | | | | | 484 | Junction House Covered Way |
| | | | | | | | | | | | | 485 | Mixing House Nº5. |
| | | | | | | | | | | | | 486 | " " Nº6. |
| | | | | | | | | | | | | 487 | Picric Acid Magazine |
| | | | | | | | | | | | | 488 | Latrine |
| | | | | | | | | | | | | 489 | Stove |
| | | | | | | | | | | | | 490 | E.C |
| | | | | | | | | | | | | 491 | Blending House Nº2 |
| | | | | | | | | | | | | 492 | " " Nº7 |
| | | | | | | | | | | | | 493 | Butts |
| | | | | | | | | | | | | 494 | Picric Heading-up House |
| | | | | | | | | | | | | 495 | Engine House |
| | | | | | | | | | | | | 496 | Picric Stove |
| | | | | | | | | | | | | 497 | E.C. |
| | | | | | | | | | | | | 498 | Dynamo House |
| | | | | | | | | | | | | 498a | Dining Room |
| | | | | | | | | | | | | 499 | Boiler House Nº9 |
| | | | | | | | | | | | | 500 | Economiser & Cover |
| | | | | | | | | | | | | 501 | Chimney |
| | | | | | | | | | | | | 502 | Box & Tray Store |
| | | | | | | | | | | | | 504 | Paste Store |
| | | | | | | | | | | | | 507 | Wash Water Settling House |
| | | | | | | | | | | | | 508 | Office P.F Cordite |
| | | | | | | | | | | | | 509 | Experimental House Nº2 |
| | | | | | | | | | | | | 510 | Machinery Shop |
| | | | | | | | | | | | | 510a | Tractor Charging House |
| | | | | | | | | | | | | 511 | Crushing House |
| | | | | | | | | | | | | 512 | Incorporating House & E.C. |
| | | | | | | | | | | | | 514 | Press House Nº7. |
| | | | | | | | | | | | | 515 | Clean Store |
| | | | | | | | | | | | | 516 | Sorting House Nº2 |
| | | | | | | | | | | | | 517 | Press House Nº8 |
| | | | | | | | | | | | | 517a | " " Nº9 |
| | | | | | | | | | | | | 517b | Womens Latrine |
| | | | | | | | | | | | | 518 | Dough Store |
| | | | | | | | | | | | | 519 | Police Hut |
| | | | | | | | | | | | | 521 | Dining & Shifting Room |
| | | | | | | | | | | | | 522 | E.C. |
| | | | | | | | | | | | | 526 | Switchboard House |
| | | | | | | | | | | | | 527 | Shifting Room |
| | | | | | | | | | | | | 527a | Hose House |
| | | | | | | | | | | | | 527b | Circular Filter |
| | | | | | | | | | | | | 527c | Acetone & M.J. Store Nº3. |
| | | | | | | | | | | | | 527d | Septic Tank & Valve Pit |
| | | | | | | | | | | | | 529 | Loading Stage |
| | | | | | | | | | | | | 529a | E.C. |
| | | | | | | | | | | | | 529b | Box House |
| | | | | | | | | | | | | 529c | E.C. |
| | | | | | | | | | | | | 530 | Expense Magazine Nº3. |
| | | | | | | | | | | | | 531 to 536 | Cordite Tray Stoves Nos 10 to 5. |
| | | | | | | | | | | | | 536a | Cordite Drying Plant (Normair) |
| | | | | | | | | | | | | 537 | Hose House |
| | | | | | | | | | | | | 538 to 543 | Cordite Tray Stoves Nos 16 to 11. |
| | | | | | | | | | | | | 544 | E.C. |
| | | | | | | | | | | | | 545 | Blending House Nº4 |
| | | | | | | | | | | | | 545a | Traffic Controllers Office |
| | | | | | | | | | | | | 545b | Motor House |
| | | | | | | | | | | | | 545c | E.C |
| | | | | | | | | | | | | 546 | Blending House Nº3 |
| | | | | | | | | | | | | 546a | Motor House |
| | | | | | | | | | | | | 546b | E.C |
| | | | | | | | | | | | | 547 | E.C. |
| | | | | | | | | | | | | 548 to 553 | Cordite Tray Stoves Nos 22 to 17 |
| | | | | | | | | | | | | 555 to 557 | Cordite Tray Stoves Nos 28 to 26. |
| | | | | | | | | | | | | 559 | Cordite Tray Stove Nº24. |
| | | | | | | | | | | | | 560 | " " " Nº23. |
| | | | | | | | | | | | | 561 | Hose House |
| | | | | | | | | | | | | 561a | " " |
| | | | | | | | | | | | | 562 | Cordite Magazine Nº2 |
| | | | | | | | | | | | | 563 | " " Nº3. |
| | | | | | | | | | | | | 564 | " " Nº4. |
| | | | | | | | | | | | | 565 | Cordite Tray Stoves Nº34 |
| | | | | | | | | | | | | 566 | " " " Nº33. |
| | | | | | | | | | | | | 568 to 570 | Cordite Tray Stoves Nos 31. to 29 |
| | | | | | | | | | | | | 570a | Hose House |
| | | | | | | | | | | | | 571 | Acetone Recovery Plant |
| | | | | | | | | | | | | 571a | Caustic Soda Store |
| | | | | | | | | | | | | 573 to 577 | Cordite Tray Stoves Nos 39 to 35 |
| | | | | | | | | | | | | 578 | E.C. |
| | | | | | | | | | | | | 579 to 583 | Cordite Tray Stoves Nos 44 to 40 |
| | | | | | | | | | | | | 584 | Hose House |
| | | | | | | | | | | | | 585 | E.C |
| | | | | | | | | | | | | 586 | Cordite Tray Stove Nº49 |
| | | | | | | | | | | | | 587 | Landing Stage |
| | | | | | | | | | | | | 588 to 591 | Cordite Tray Stove Nos 48 to 45 |
| | | | | | | | | | | | | 592 | Landing Stage |
| | | | | | | | | | | | | 592a | " " |
| | | | | | | | | | | | | 593 | Cordite Tray Stove Nº50. |

| Nº | BUILDING | Nº | BUILDING. |
|---|---|---|---|
| 613a | E.C. | 594 to 596 | Cordite Tray Stoves Nos 49 to 53 |
| | | 597 | Blending House Nº5 |
| | | 598 | E.C. |
| | | 599 | Hose House |
| | | 600 to 605 | Cordite Tray Stoves Nos 59 to 55 & 60 |
| | | 606 | Police Hut |
| | | 606a | Cycle Shed |
| | | 607 | Womens Shifting & Dining Room |
| | | 607a | Wheel Stretcher House (Nº 60 Office) |
| | | 608 | Reel Stove Nº3 |
| | | 609 | Reeling House Nº2 |
| | | 609a | Womens E.C. |
| | | 610 | Reeling House Nº1. |
| | | 611 | Womens E.C. |
| | | 612 | Cordite Testing House. |
| | | 613 | Blending House Nº6. |
| | | 614 | Reel Stove Nº4. |
| | | 615 | " " Nº5 |
| | | 616 | " " Nº9 |
| | | 617 | " " Nº10 |
| | | 618 | " " Nº8 |
| | | 619 | " " Nº7 |
| | | 620 | " " Nº6. |
| | | 621 | Hose House |
| | | 622 | Boiler House Nº10. |
| | | 414a | Ticket Station |
| | | 444d | " " |
| | | 425a | Motor House |
| | | 426 | Stores |

A.H.W. 3.4.23

900/85 P.

P. 18.